DRAWN BY:	DATE:	JOB NO:	SHEET OF

PROJECT:

KADEE INDUSTRIES, INC.
7160 KRICK ROAD □ WALTON HILLS, OHIO 44146
(800) 321-3827 □ TEL (440) 439-8650 □ FAX (440) 439-6889

MODEL: KDVM Alum Rollout Mat w/vinyl inserts - Aluminum Angle Frame

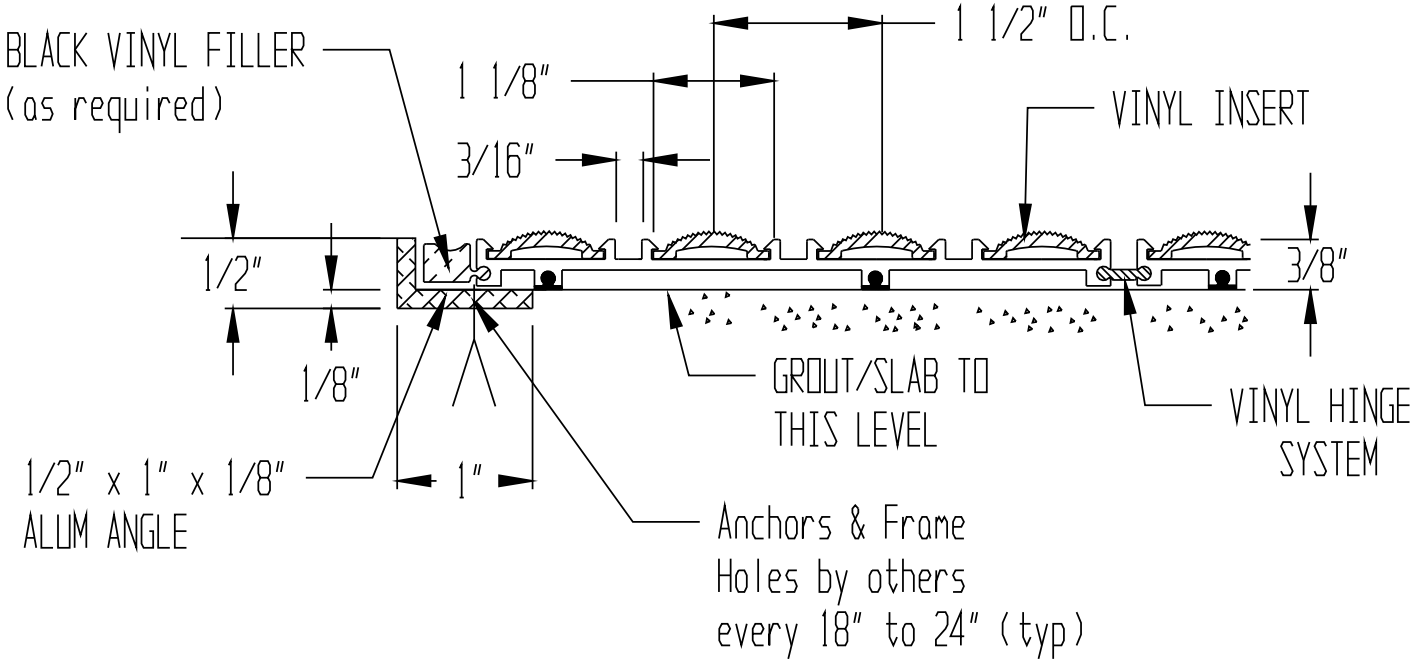

SECTION A

STANDARD SPECIFICATIONS:

1. MAT SURFACE: VINYL TREADS ARE MADE OF PVC, SERRATED, NON-SLIP SURFACE WITH A CONVEX DESIGN
2. MAT MATERIAL: EXTRUDED ALUMINUM (ALLOY 6063-T6)
3. FRAMES: EXTRUDED ALUMINUM (ALLOY 6063-T6)
4. FILLER (AS REQUIRED): EXTRUDED BLACK VINYL
5. MANUFACTURING TOLERANCES:
   FRAME -- +0/-.125"
   MAT -- +0/-.125"

NOTE:

FRAME FINISH: MILL

GRID FINISH: MILL

VINYL COLOR:

/drawings/vmalag.pdf